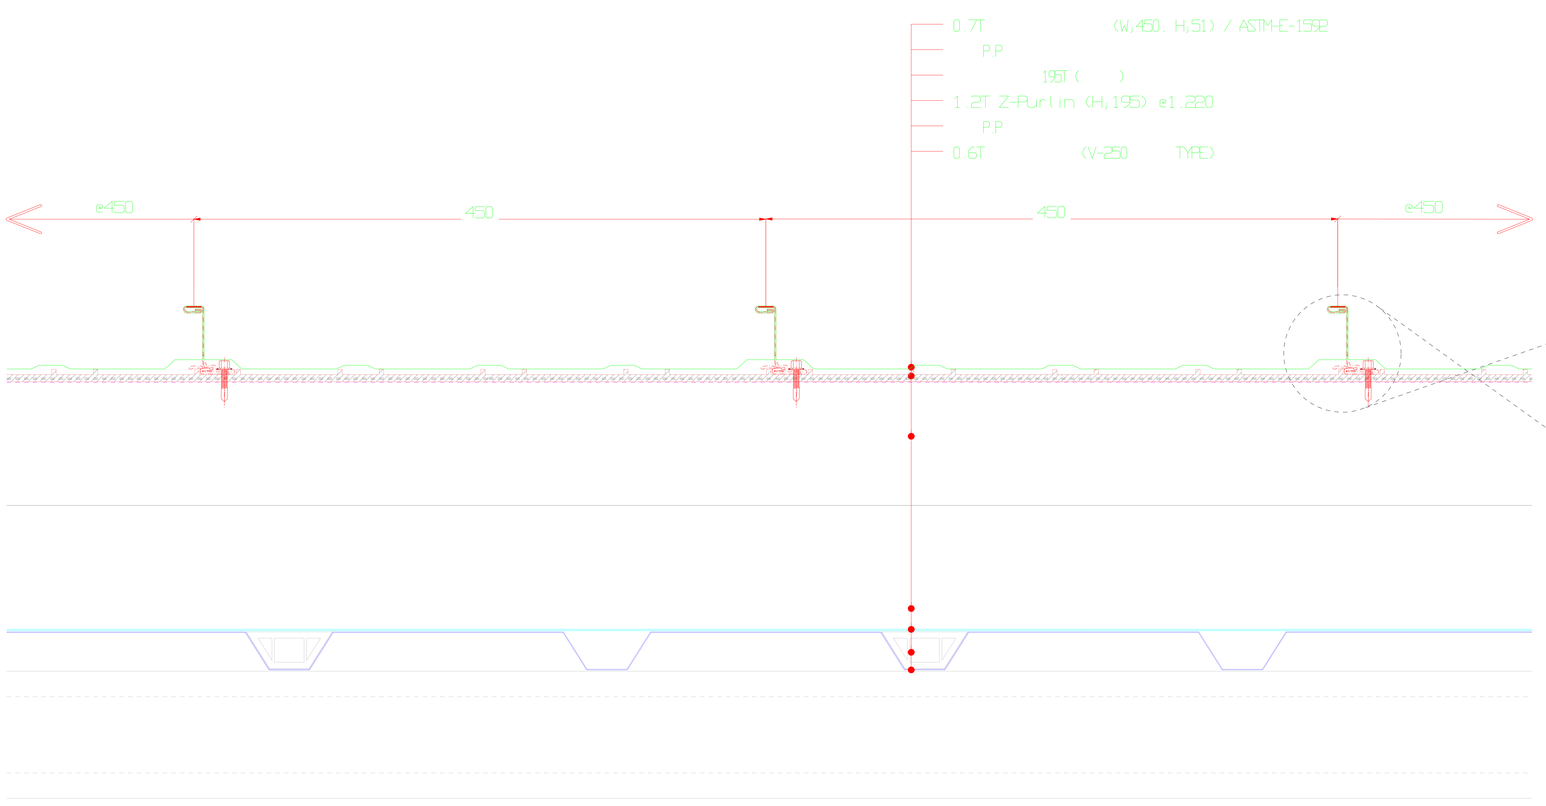

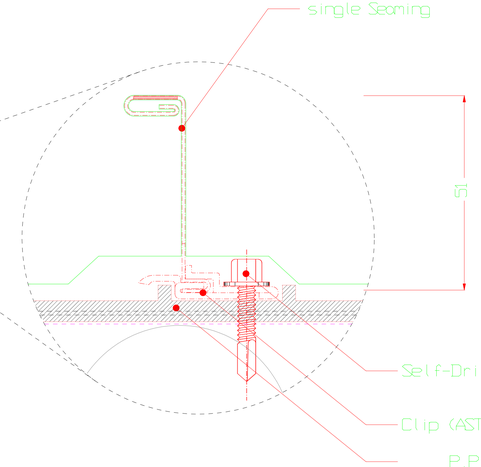

1 Typical -1
DD 01
Scale : 1/5 (A3)

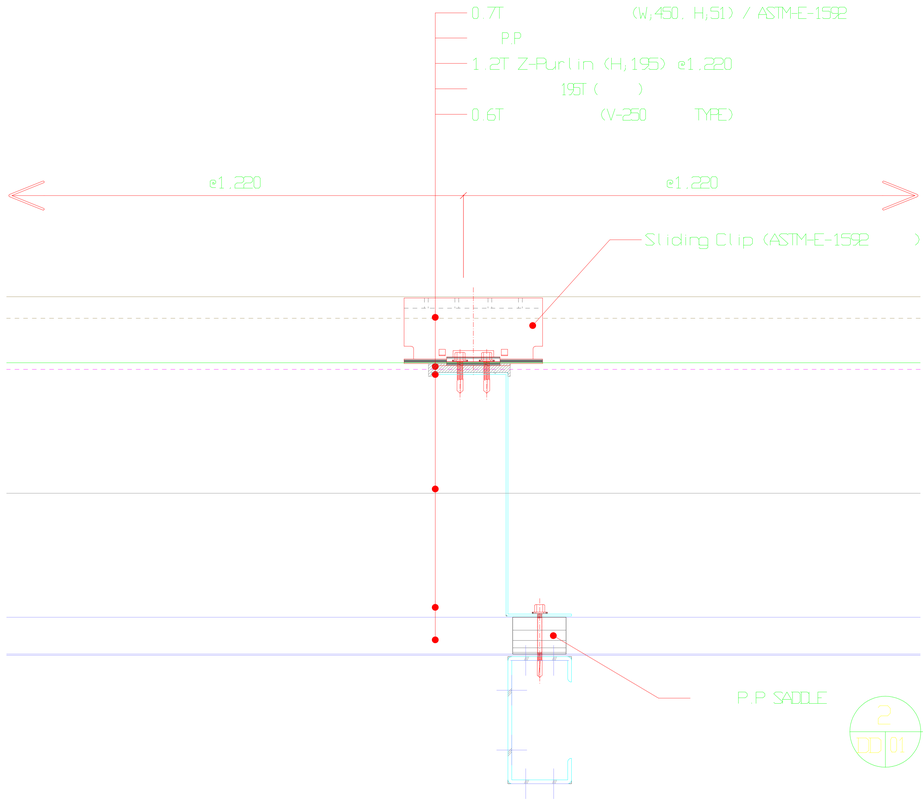

2 Typical -2
DD 01
Scale : 1/5 (A3)

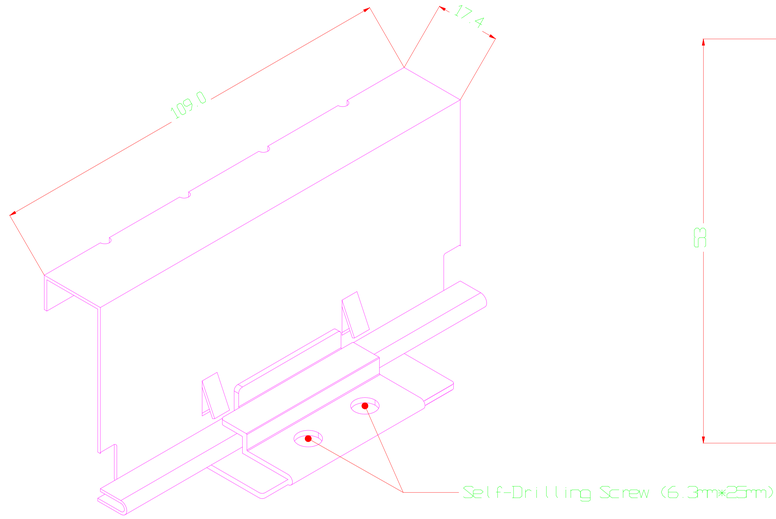

FRONT VIEW

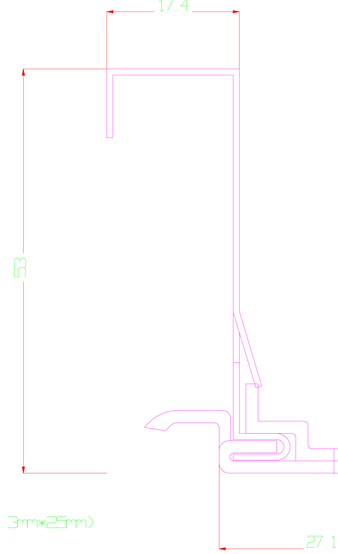

SIDE V

3 Sliding Clip
DD 01
Scale : NONE

HEUNGSUNG
Engineering & Construction
TEL 02-473-7950 FAX 02-473-7170
www.hsrenc.co.kr e-mail : hsrenc@naver.com

NOTE

96(3)

NO	DATE	CONTENTS	DATE
△			

PROJECT TITLE
-

DRAWING TITLE
Typical -1,2 / HSR C

PROJECT NO.	DATE	SCALE	DRAWN BY	CHECKED BY	APP
	2015.11	1/5 (A3)			